


CASA 59

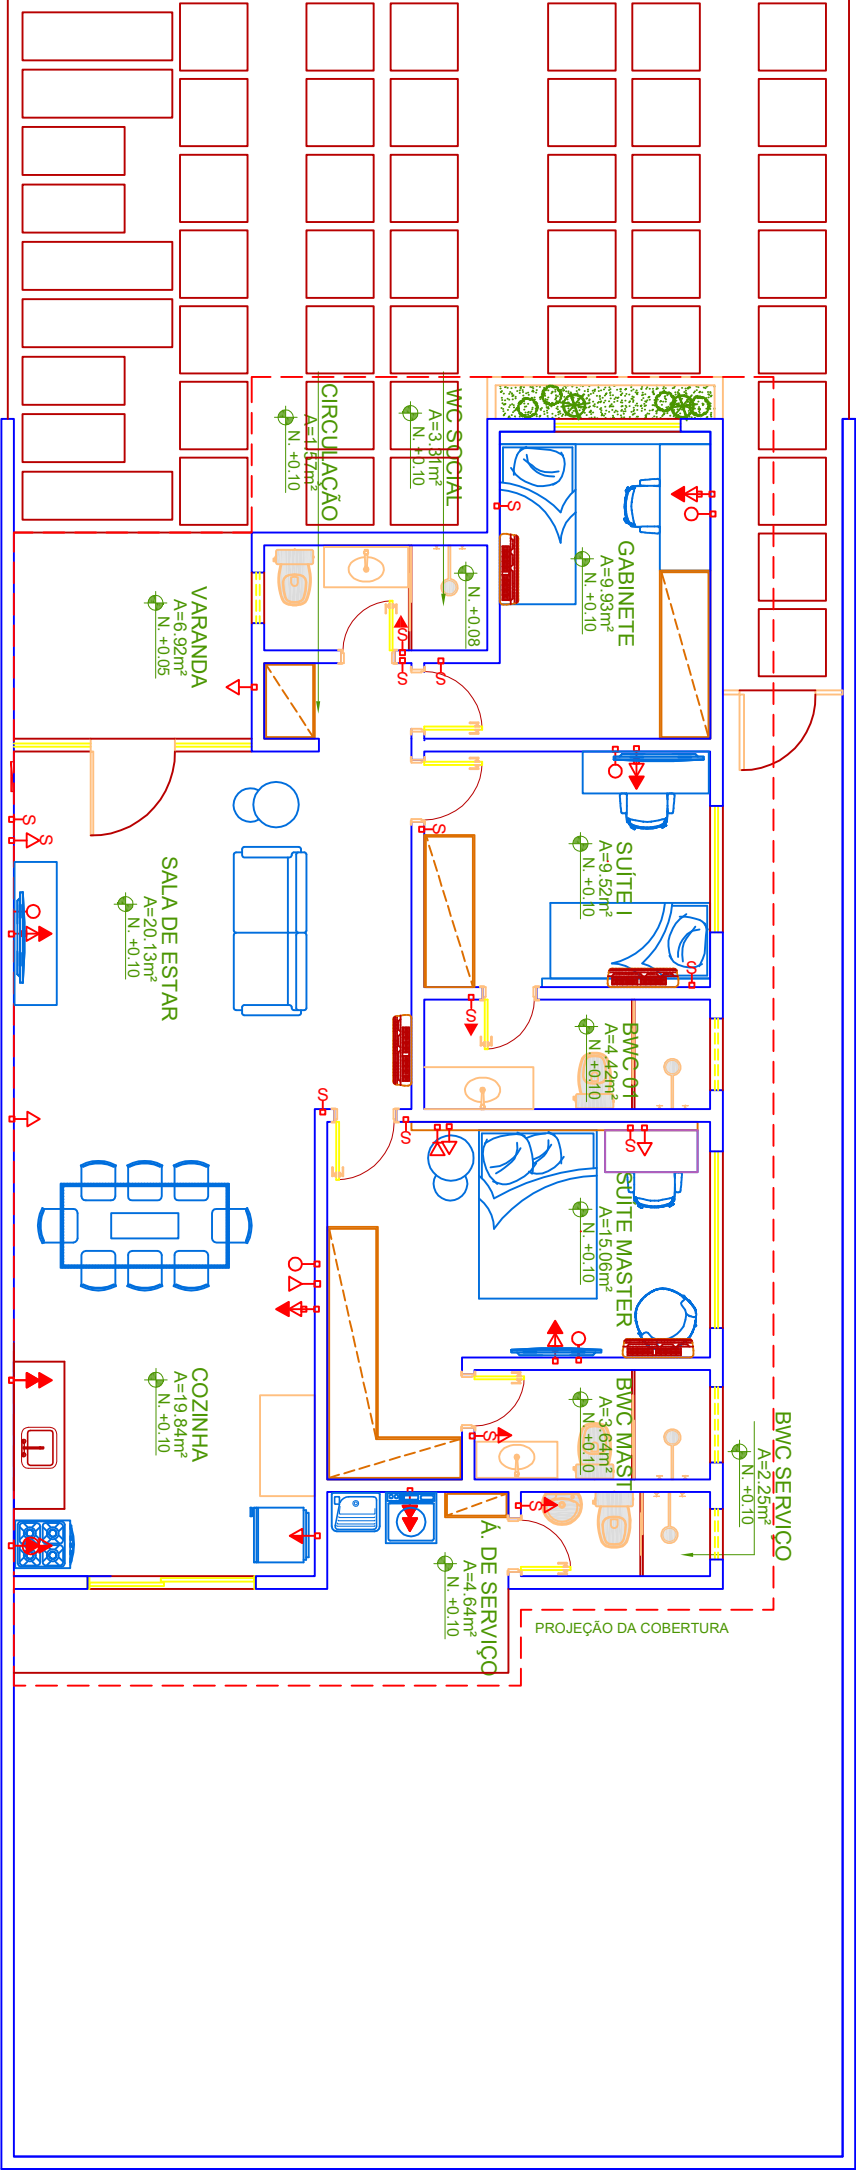

PLANTA BAIXA - LAYOUT

A=112,60 m²

ESCALA: 1/75